TRANSFORMER 400kV WITHOUT SWITCH – SS VRANJE 4

Protection-control block diagrams , 400/110kV transformer bay =C0X

NOTE: PRELIMINARY DRAWING FOR TENDER PURPOSES ONLY

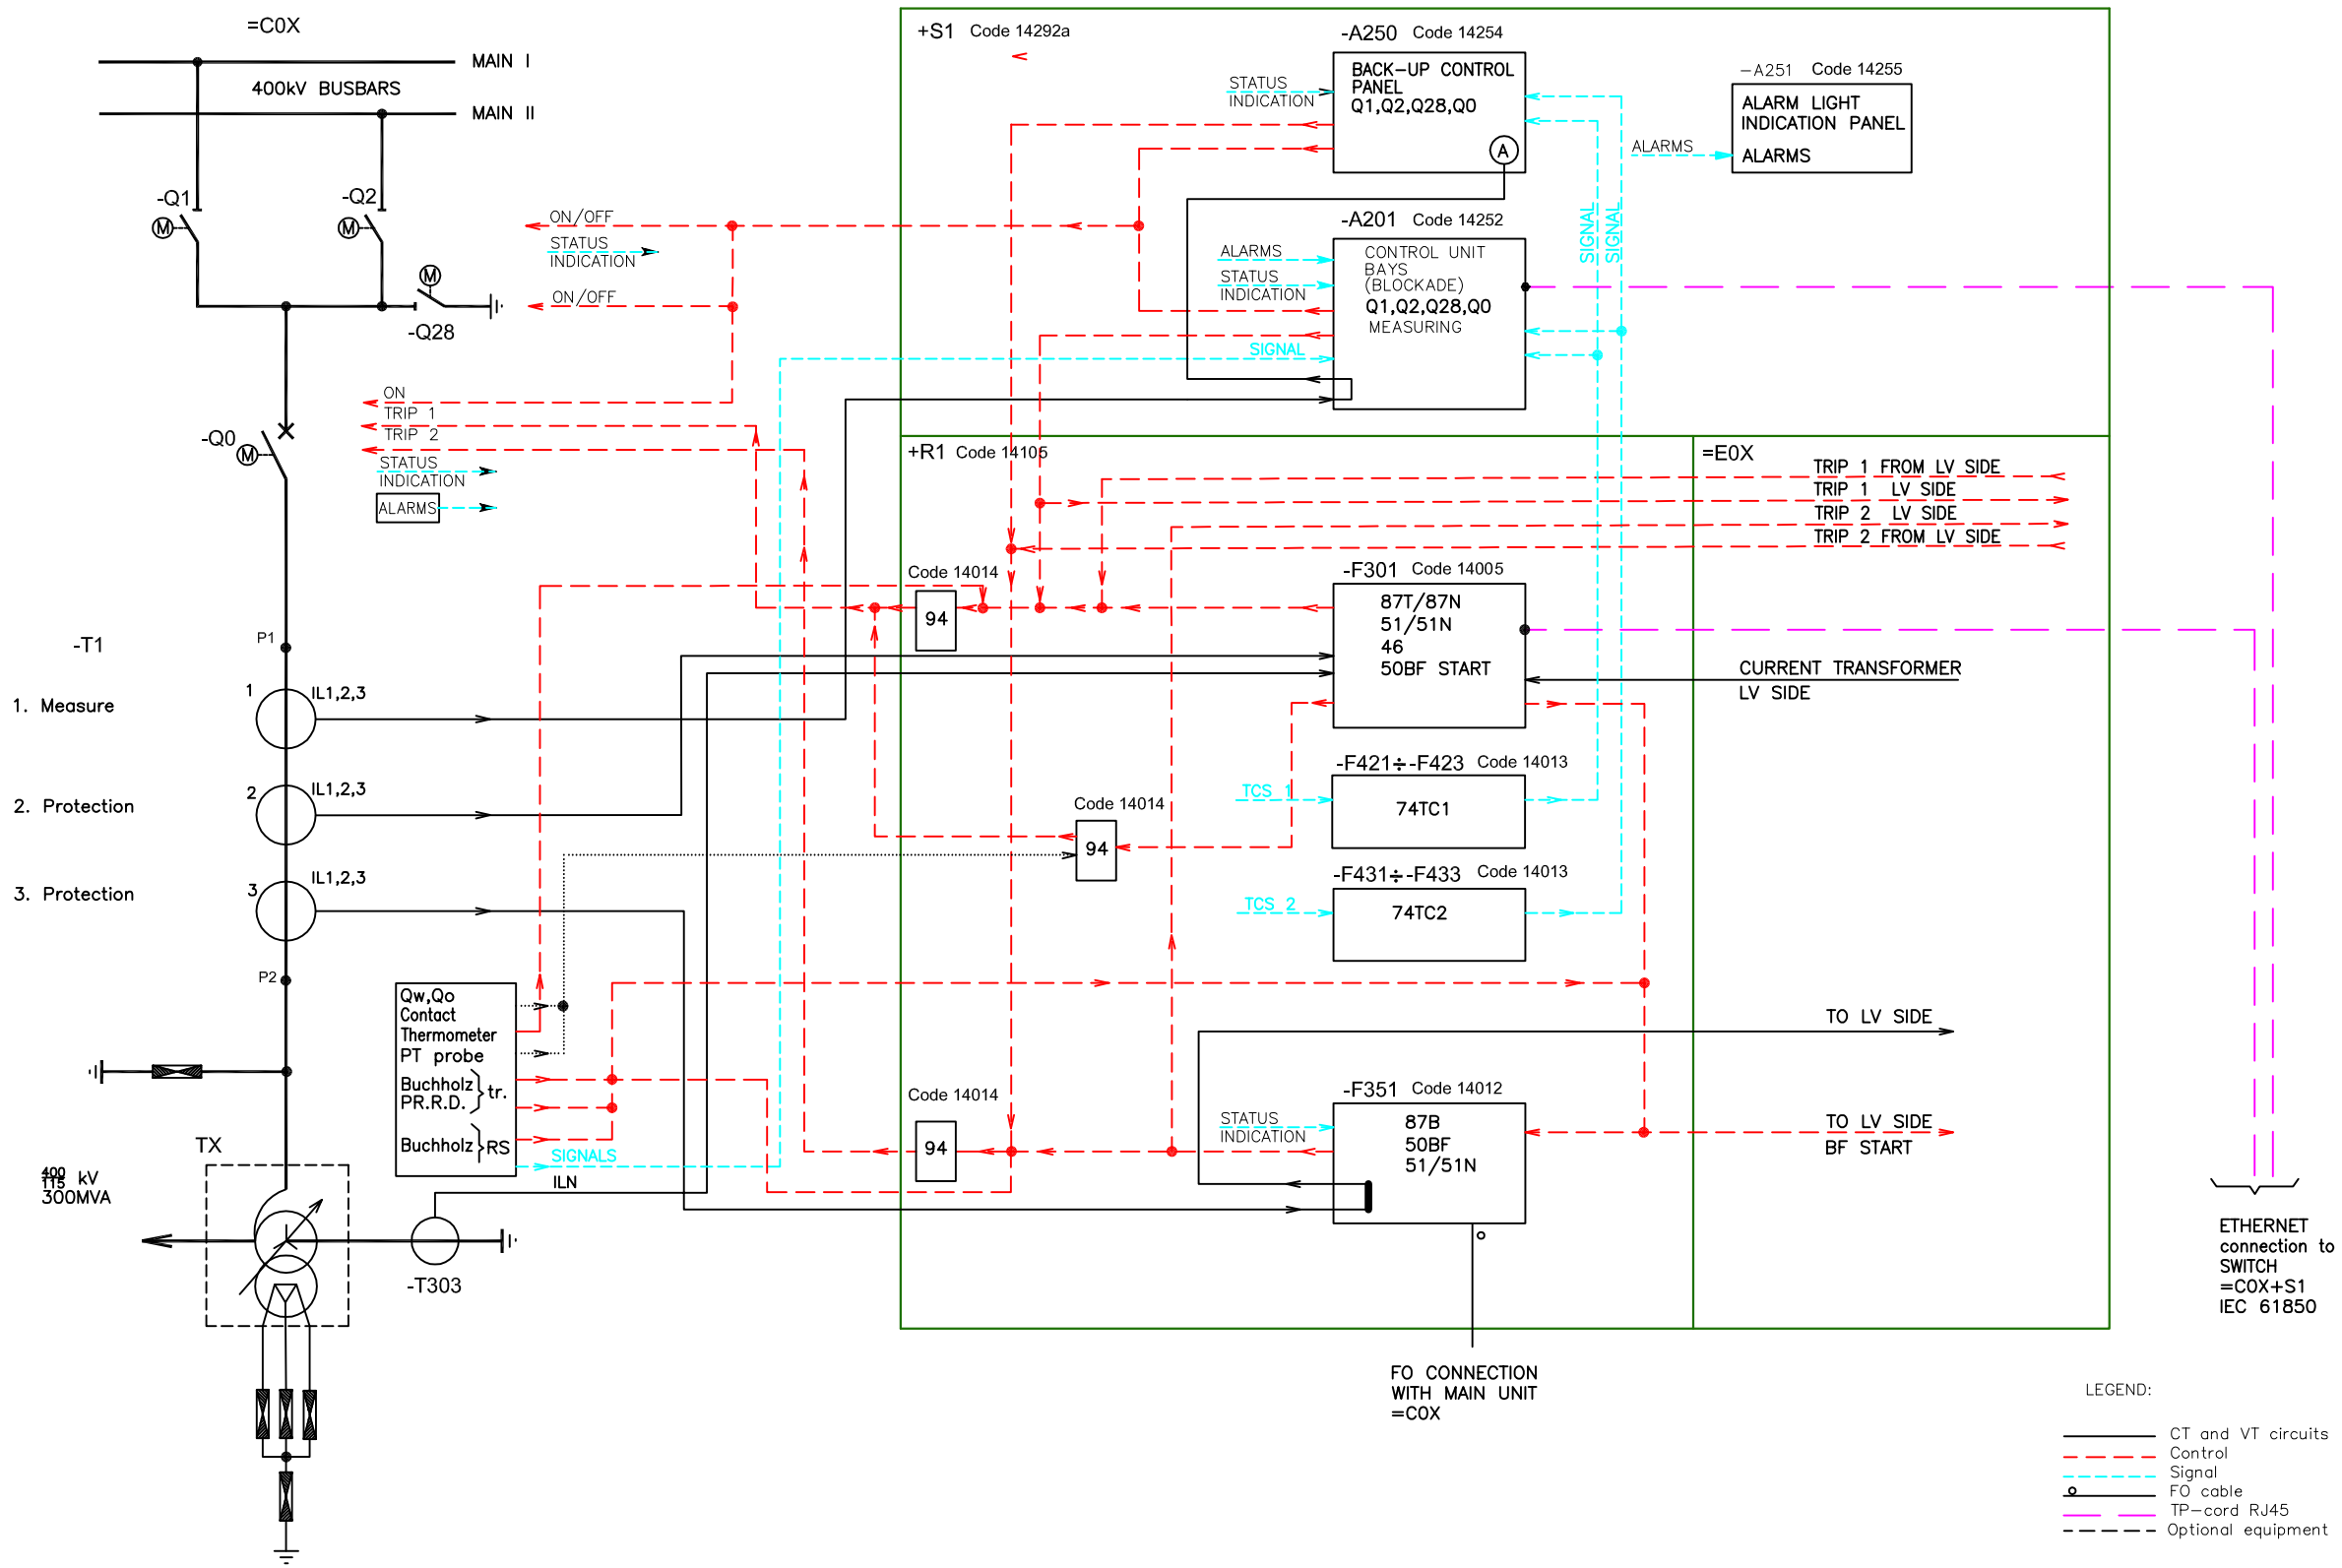

ENGINEER: Ingeniería, Estudios y Proyectos NIP, S.A. eptisa

BENEFICIARY: EMC ELEKTROMREŽA SRBIJE

CONTRACTING AUTHORITY: DELEGATION OF THE EU TO THE REPUBLIC OF SERBIA

PROJECT :

Contract No: 10SER01/25/21

Supply of equipment and materials for Construction of substations 400/110 kV Leskovac 2 & Vranje 4

EuropeAid/131497/C/SUP/RS

REVISION	DATE	DRAWN	CHECKED	APPROVED	REASON FOR REVISION
3					
2					
1	03/05/11	Engineer	Engineer	–	Draft drawing to be commented by Beneficiary/Contracting Authority

SCALE:	DRAWING CODE: PC–6	PAGE: 1	NEXT PAGE: –
DATE: 03/05/11	TITLE : TRANSFORMER 400kV WITHOUT SWITCH – SS VRANJE 4 Protection–control block diagrams, 400/110 kV	REV: 1	DIN : A3

DRAWN	CHECKED	APPROVED
Engineer	Engineer	–