NOTE: PRELIMINARY DRAWING
FOR TENDER PURPOSES ONLY

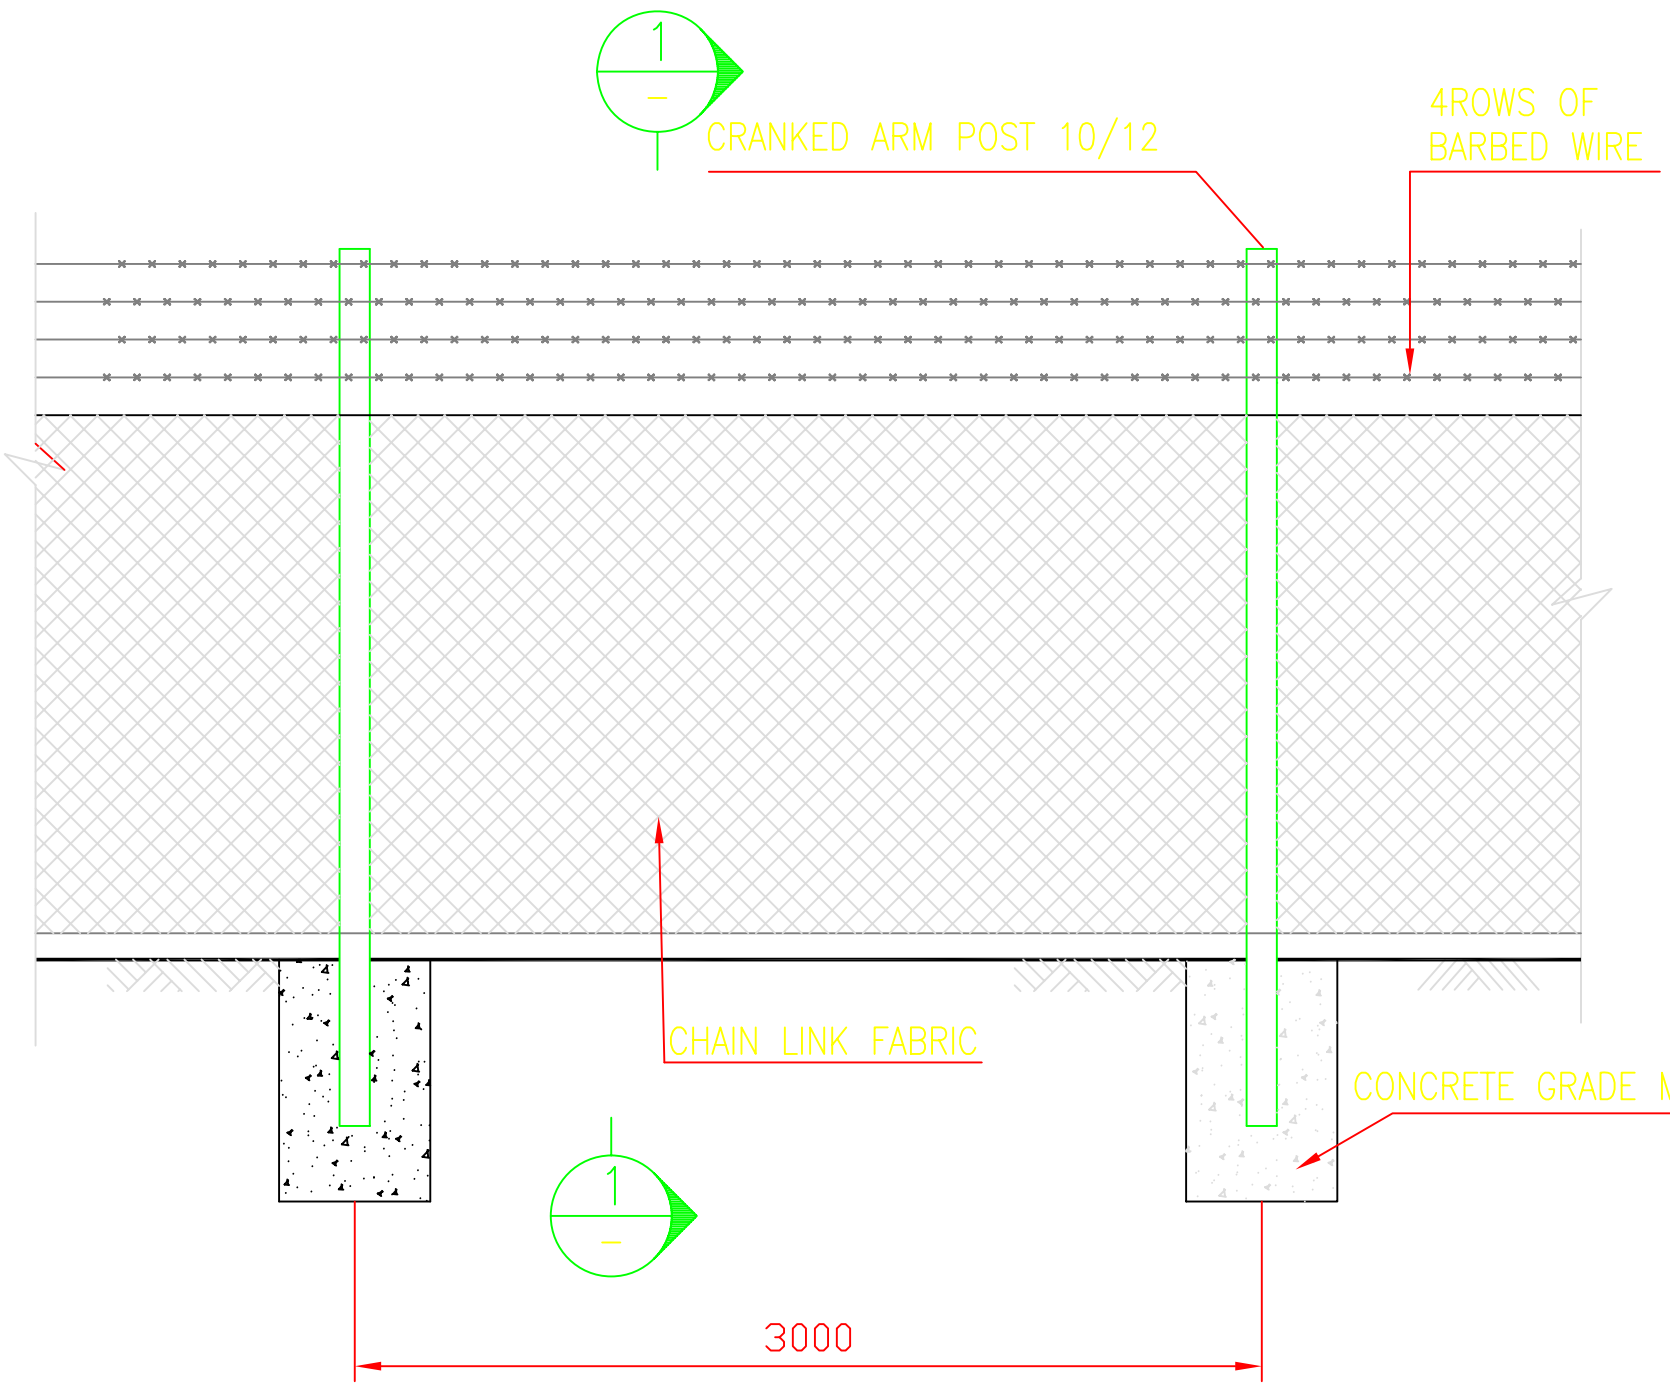

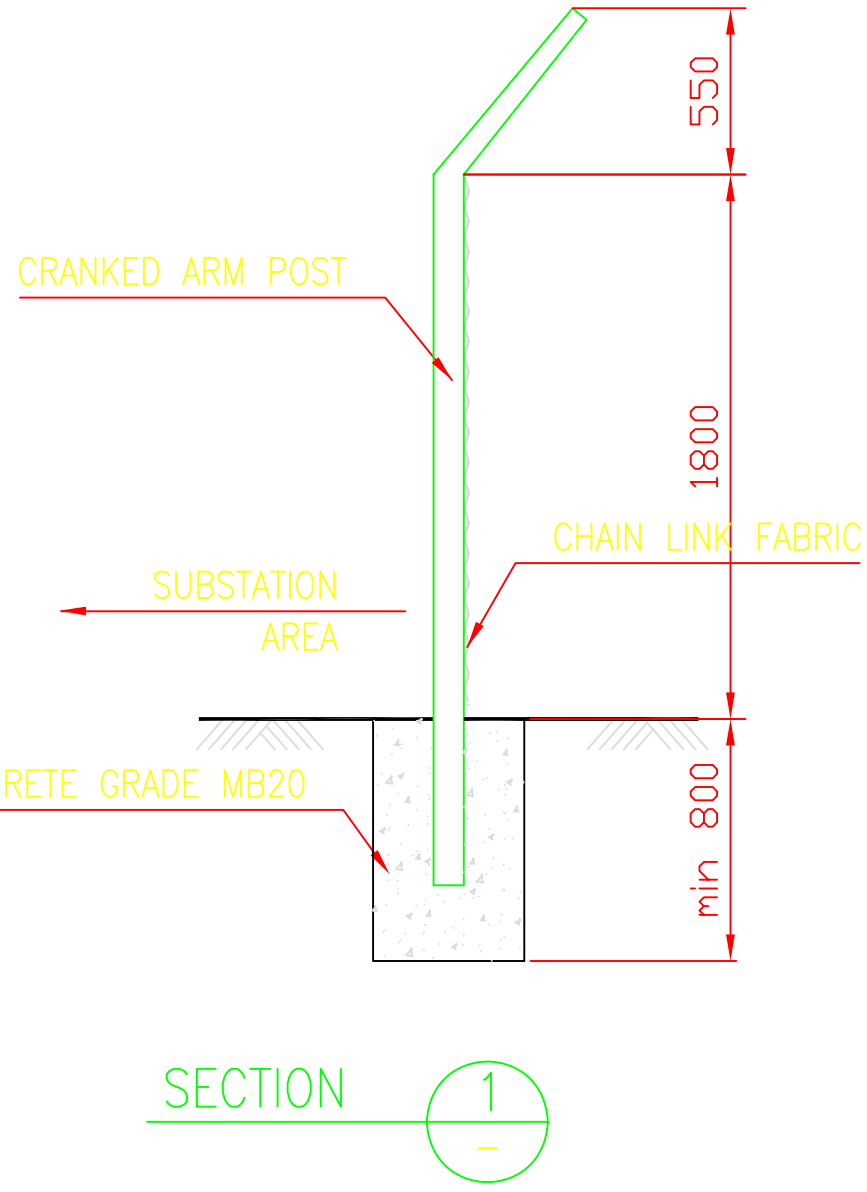

THIS DOCUMENT IS ALL RIGHTS RESERVED
REPRODUCTION IS NOT FOR ALL OR PART
UNAUTHORIZED

ENGINEER: NIP, S.A. eptisa
BENEFICIARY: EMC ELEKTROMREŽE SRBIJE
CONTRACTING AUTHORITY: DELEGATION OF THE EU TO THE REPUBLIC OF SERBIA

PROJECT :

Contract No: 10SER01/25/31
Desing & Works for Construction of SS Vranje 4 400/110 kV and accompanying lines

EuropeAid/131550/C/WKS/RS

REVISION	DATE	DRAWN	CHECKED	APPROVED	REASON FOR REVISION
3					
2					
1	02/05/11	Engineer	Engineer		Draft drawing to be commented by Beneficiary/Contracting Authority

SCALE:			DRAWING CODE: CW–7	PAGE: 1	NEXT PAGE : 2
DATE: 02/05/11			TITLE : CIVIL WORKS–SS VRANJE 4 GENERAL DRAWINGS– FENCES	REV: 1	DIN : A3
DRAWN	CHECKED	APPROVED			
Engineer	Engineer				